Mar 5, 2019

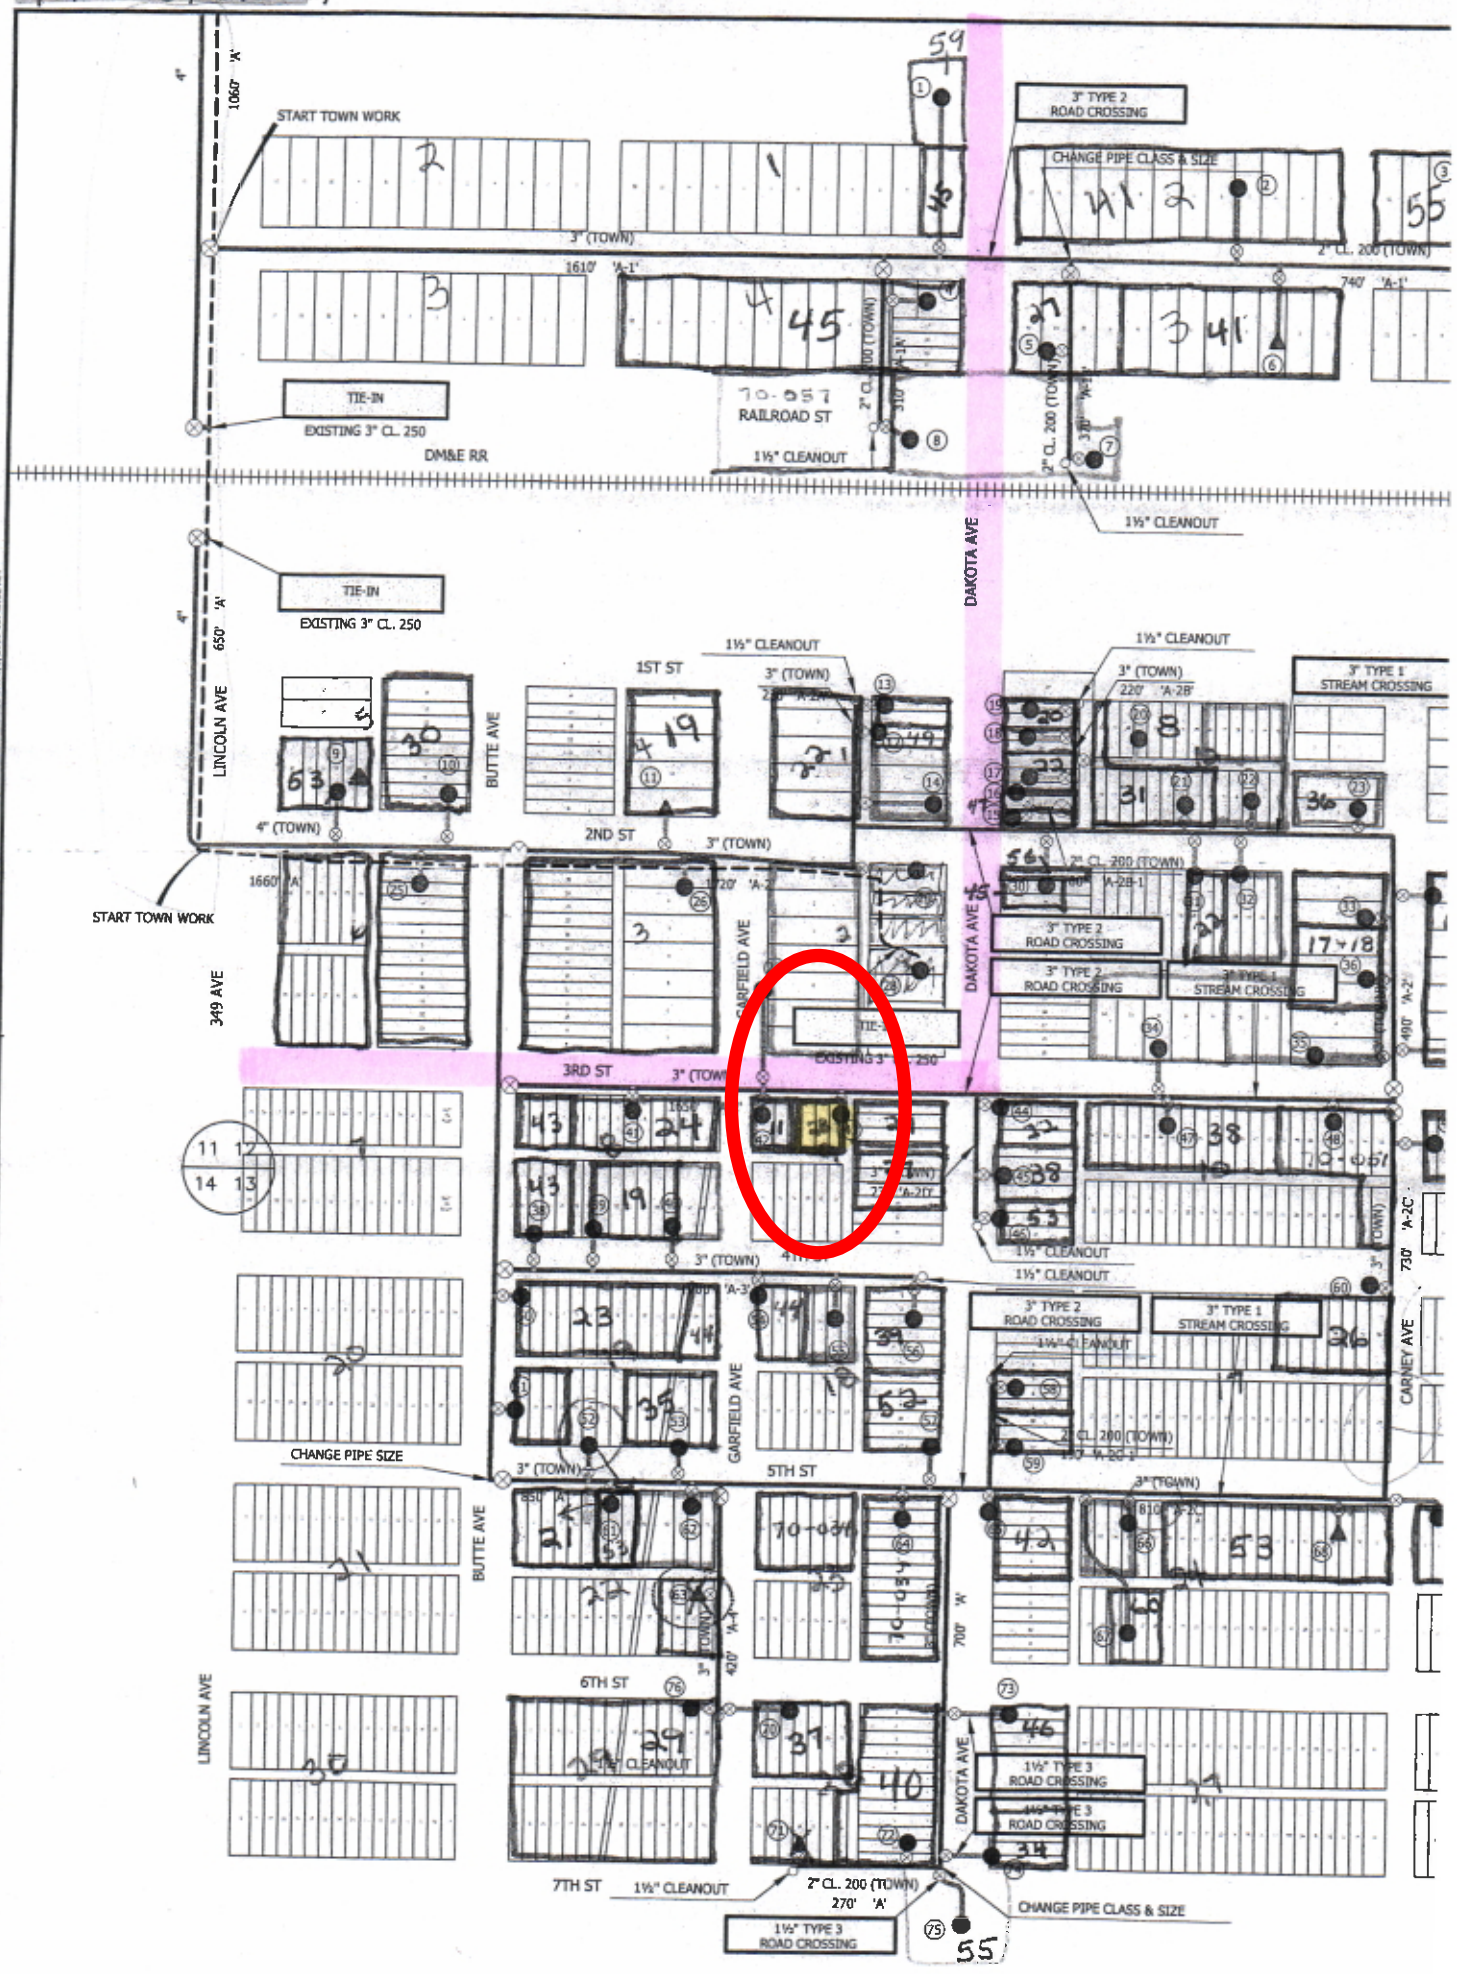
START TOWN WORK
3" TYPE 2 ROAD CROSSING
CHANGE PIPE CLASS & SIZE
3" (TOWN)
2" CL. 200 (TOWN)
1610' 'A-1'
740' 'A-1'
TIE-IN
EXISTING 3" CL. 250
DM&E RR
RAILROAD ST
1½" CLEANOUT
DAKOTA AVE
LINCOLN AVE
650' 'A'
1ST ST
BUTTE AVE
4" (TOWN)
2ND ST
3" TYPE 1 STREAM CROSSING
GARFIELD AVE
349 AVE
3RD ST
CARNEY AVE
730' 'A-2C'
CHANGE PIPE SIZE
5TH ST
6TH ST
7TH ST
1½" TYPE 3 ROAD CROSSING
2" CL. 200 (TOWN)
270' 'A'
CHANGE PIPE CLASS & SIZE